


T10N-R01W-26_0000_MCS

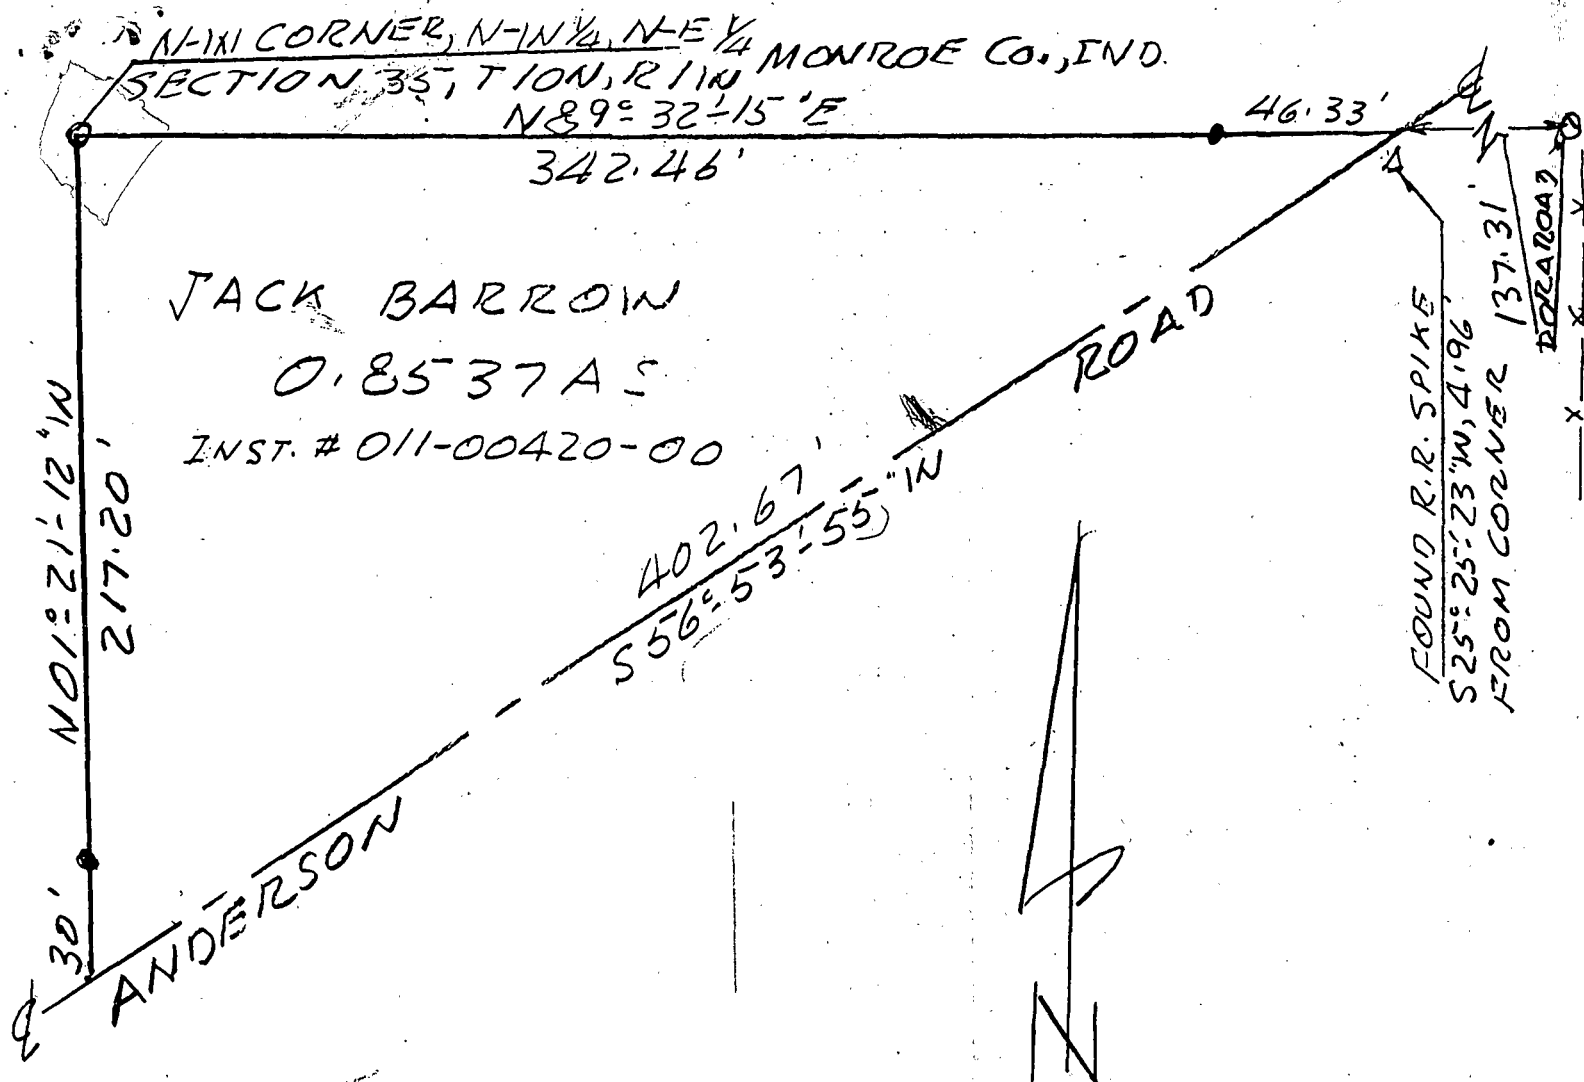

Legal Description:

Jack Barrow

A part of the Northwest quarter of the Northeast quarter of Section 35, Township 10 North, Range 1 West, Monroe County, Indiana, bounded and described as follows: Beginning at a found iron pipe marking the Northwest corner of said Northwest quarter of the Northeast quarter; thence from said point of beginning and with the North line of said Northwest quarter of the Northeast quarter and running North 89 degrees 32 minutes 15 seconds East for 342.46 feet and to the centerline of Anderson Road, passing a set 5/8 inch iron pin at 296.13 feet; said last referred to point in the centerline of Anderson Road being referenced by a found railroad spike South 25 degrees 25 minutes 23 seconds West, 4.96 feet; thence with the centerline of Anderson Road and running South 56 degrees 53 minutes 55 seconds West for 402.67 feet and to the West line of said Northwest quarter of the Northeast quarter; thence leaving the centerline of Anderson Road and running North 01 degrees 21 minutes 12 seconds West for 217.20 feet and to the point of beginning, passing a set 5/8 inch iron at 30 feet. Containing 0.8537 acre, more or less.

Subject to, all legal easements and rights of ways of record.

STATE OF INDIANA)

) SS:

COUNTY OF MONROE)

I, Lee Utt, hereby certify that I am a Registered Land Surveyor licensed in compliance with the laws of the State of Indiana; that the above Plat and the following description correctly represents a survey completed by me on this 22 day of August, 2002; that all monuments thereon exist; and that their location and type are, to the best of my knowledge accurately shown.



Lee Utt
Lee Utt, R. L. S. # S0089, Indiana
1604 South Henderson Street
Bloomington, Indiana 47401

8
3
TICK

LEE UTT
Registered Land Surveyor # S0089, Indiana
Phone (812) 332-6366
1604 S. Henderson St.
Bloomington, Indiana 47401

Jim Fielder
Monroe County Recorder IN
IN 2002031461 SURVEY
12/27/2002 12:11:54 2 PGS
Filing Fee: \$11.00

SURVEYOR'S REPORT

JACK BARROW
Section 35, Township 10 North, Range 1 West, Monroe County, Indiana.
August 22, 2002

1.

In accordance with Title 864, Article 1.1, Chapter 13, Section 1 through 34 of the Indiana Administrative Code, the following observation and opinions are submitted regarding the various uncertainties in the location of the lines and corners established on this survey as a result of:

- a) Variances in the reference monuments;
- b) Discrepancies in record descriptions and plats;
- c) Inconsistencies in lines of occupation;
- d) Random error in measurements (theoretical uncertainty).

The theoretical uncertainty (due to random errors in measurement) of the corners of the subject tract established this survey are within the specifications for a Class C survey (0.50 ft.), as defined in 1AC864.


The subject tract is described in a document provided by the client.


An iron pipe was found at the Northwest corner of the subject tract, this being the Northwest corner of the Northwest quarter of the Northeast quarter. A railroad spike was found at the centerline intersection of Anderson Road and Dora Road. Monumentation found to the East, supported my rejection of this spike as being on the North line of the Northwest quarter of the Northeast quarter .

Bearings were rotated to accommodate the record bearing from the Northwest corner of the Northwest quarter of the Northeast quarter to a found rebar in Dora Road as bearing North 89 degrees 32 minutes 15 seconds East.


Monuments were either found or set as shown on the plat of survey.

As a result of the above observations, it is my opinion that the uncertainties in the location of the lines and corners are compatible with the standard of accuracy as stated above.

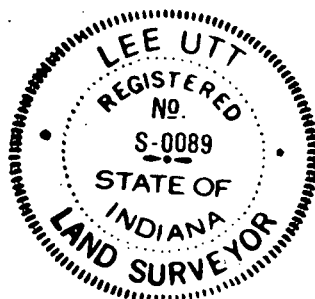


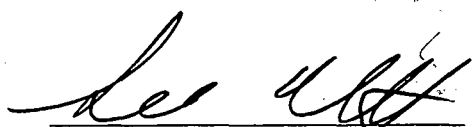

Lee Utt, R. L. S. # S0089, Indiana
1604 South Henderson St.
Bloomington, Indiana 47401

Map1

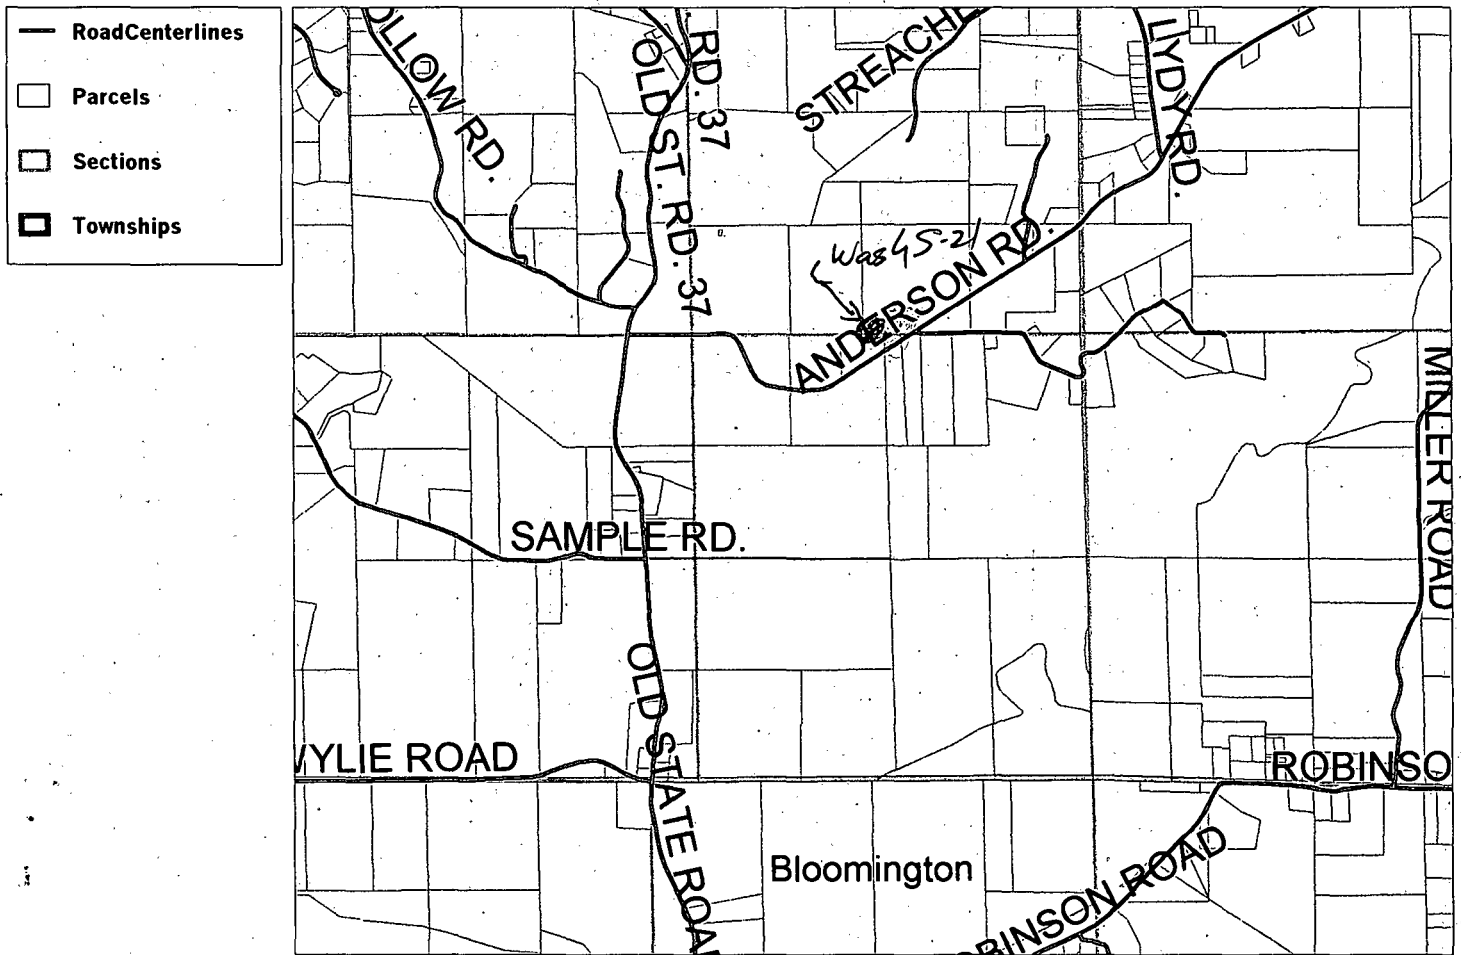

SCALE 1 : 27,272

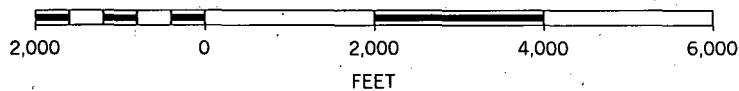

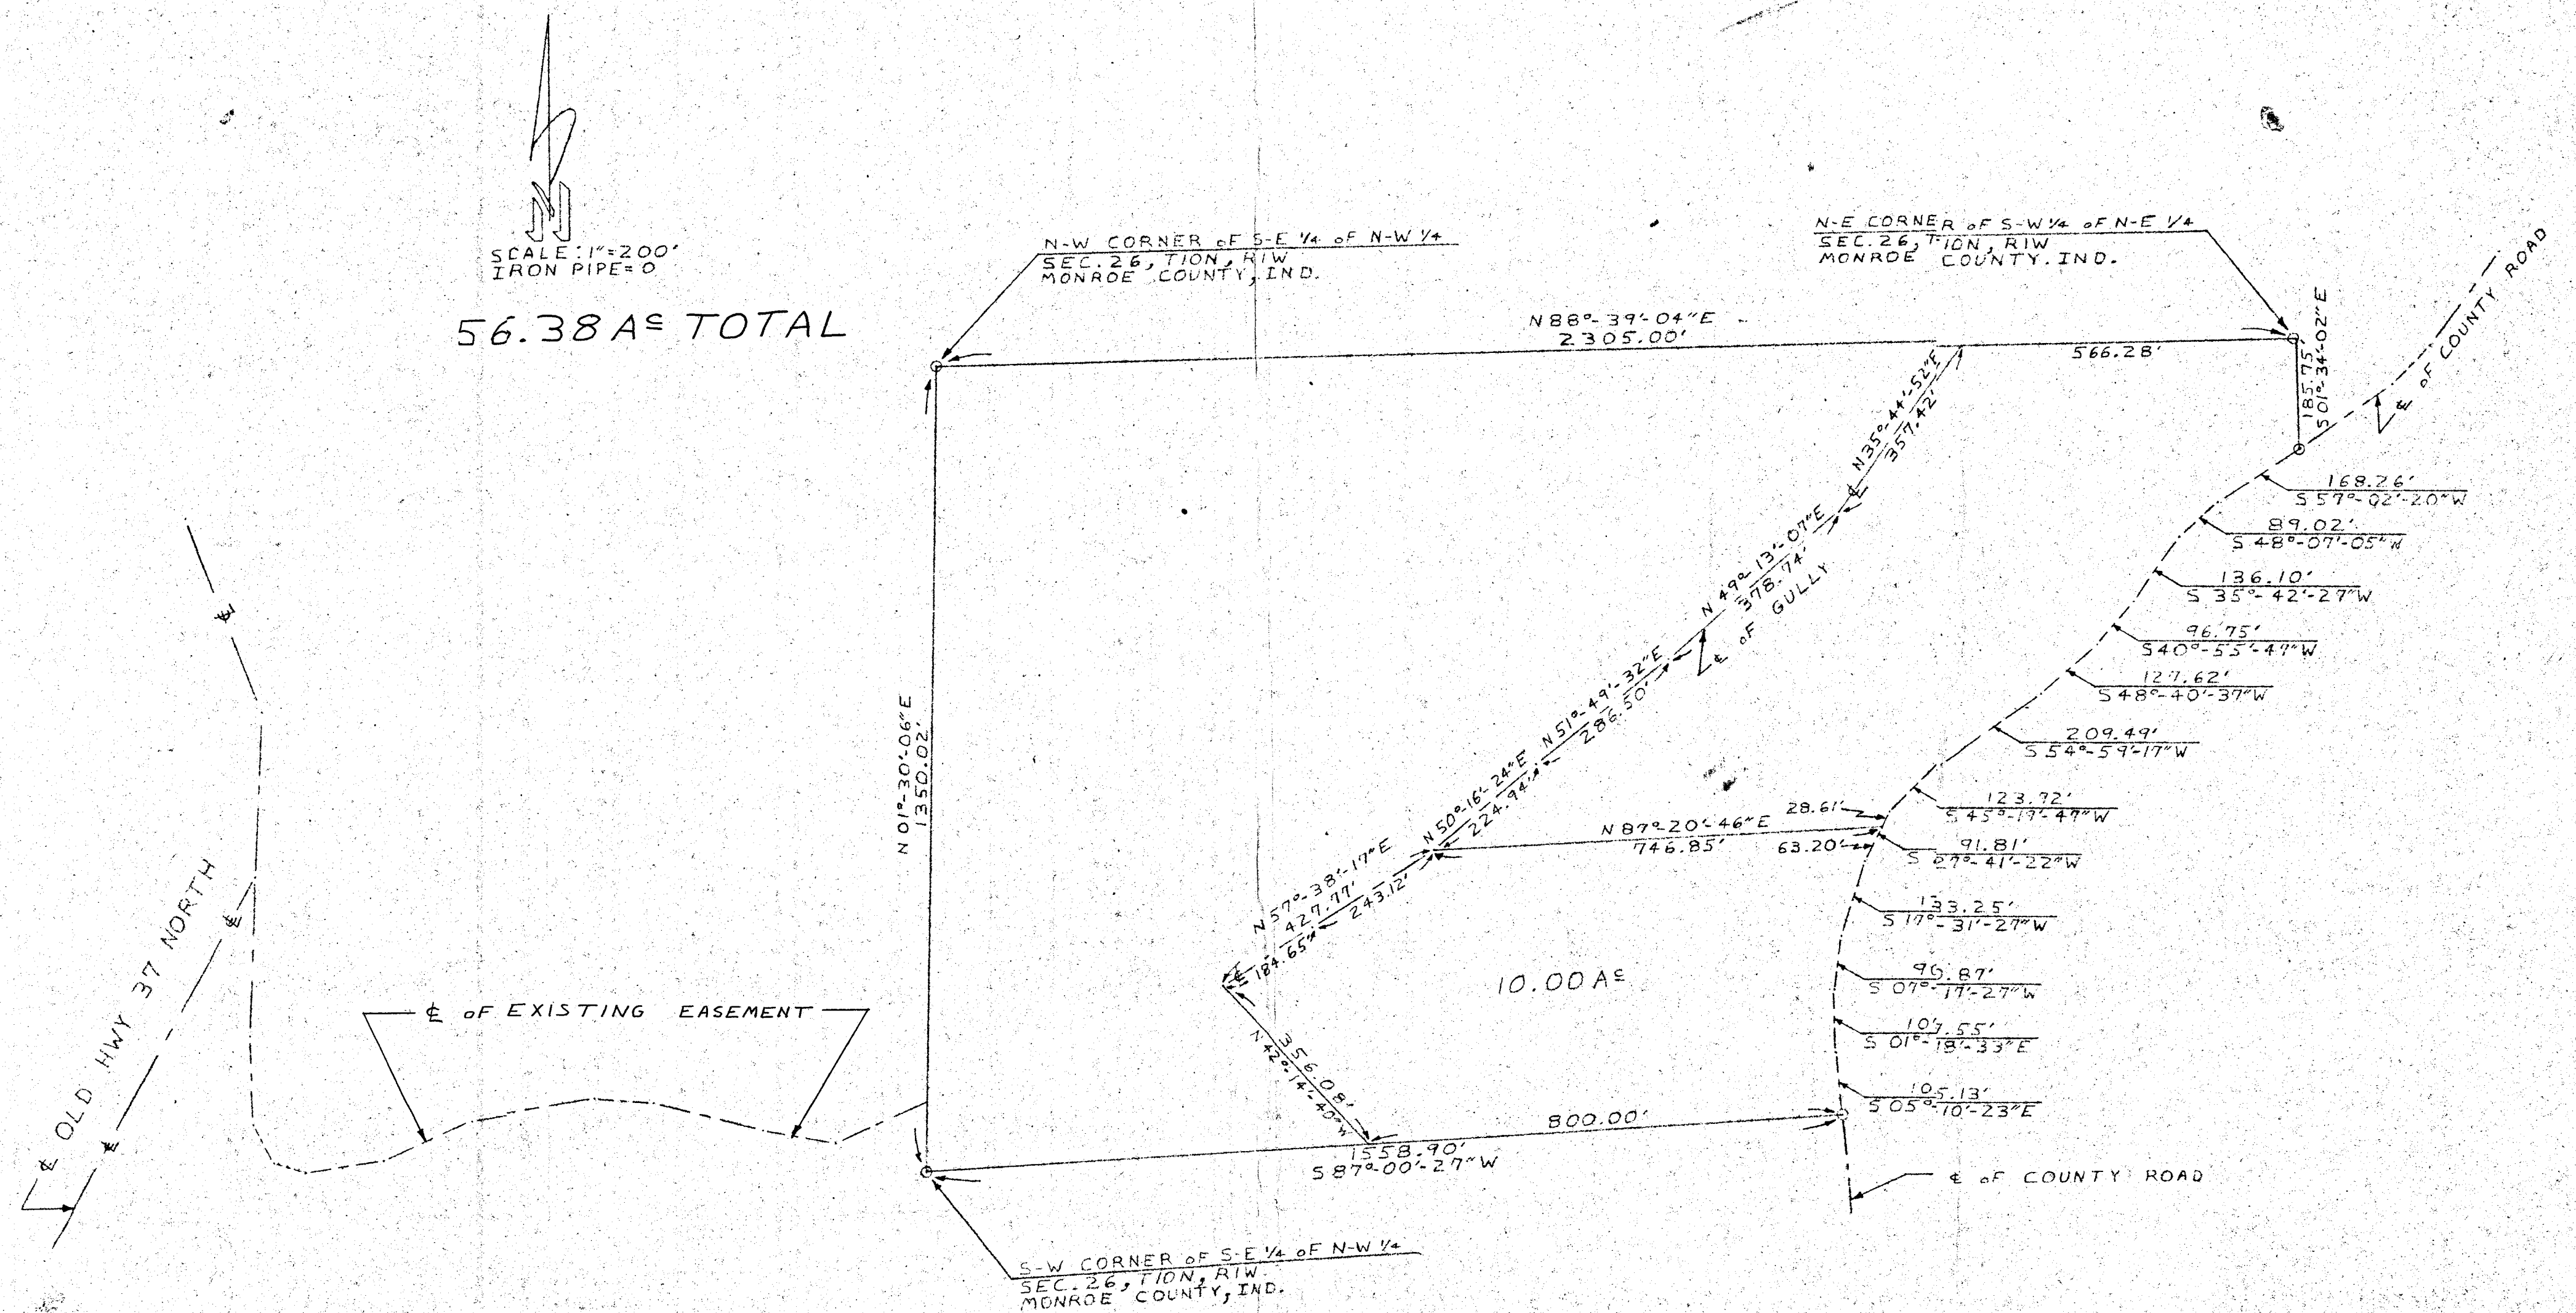


FREDLAND


CHILDERS

SCALE: 1"=200'
IRON PIPE=O

56.38 AC TOTAL

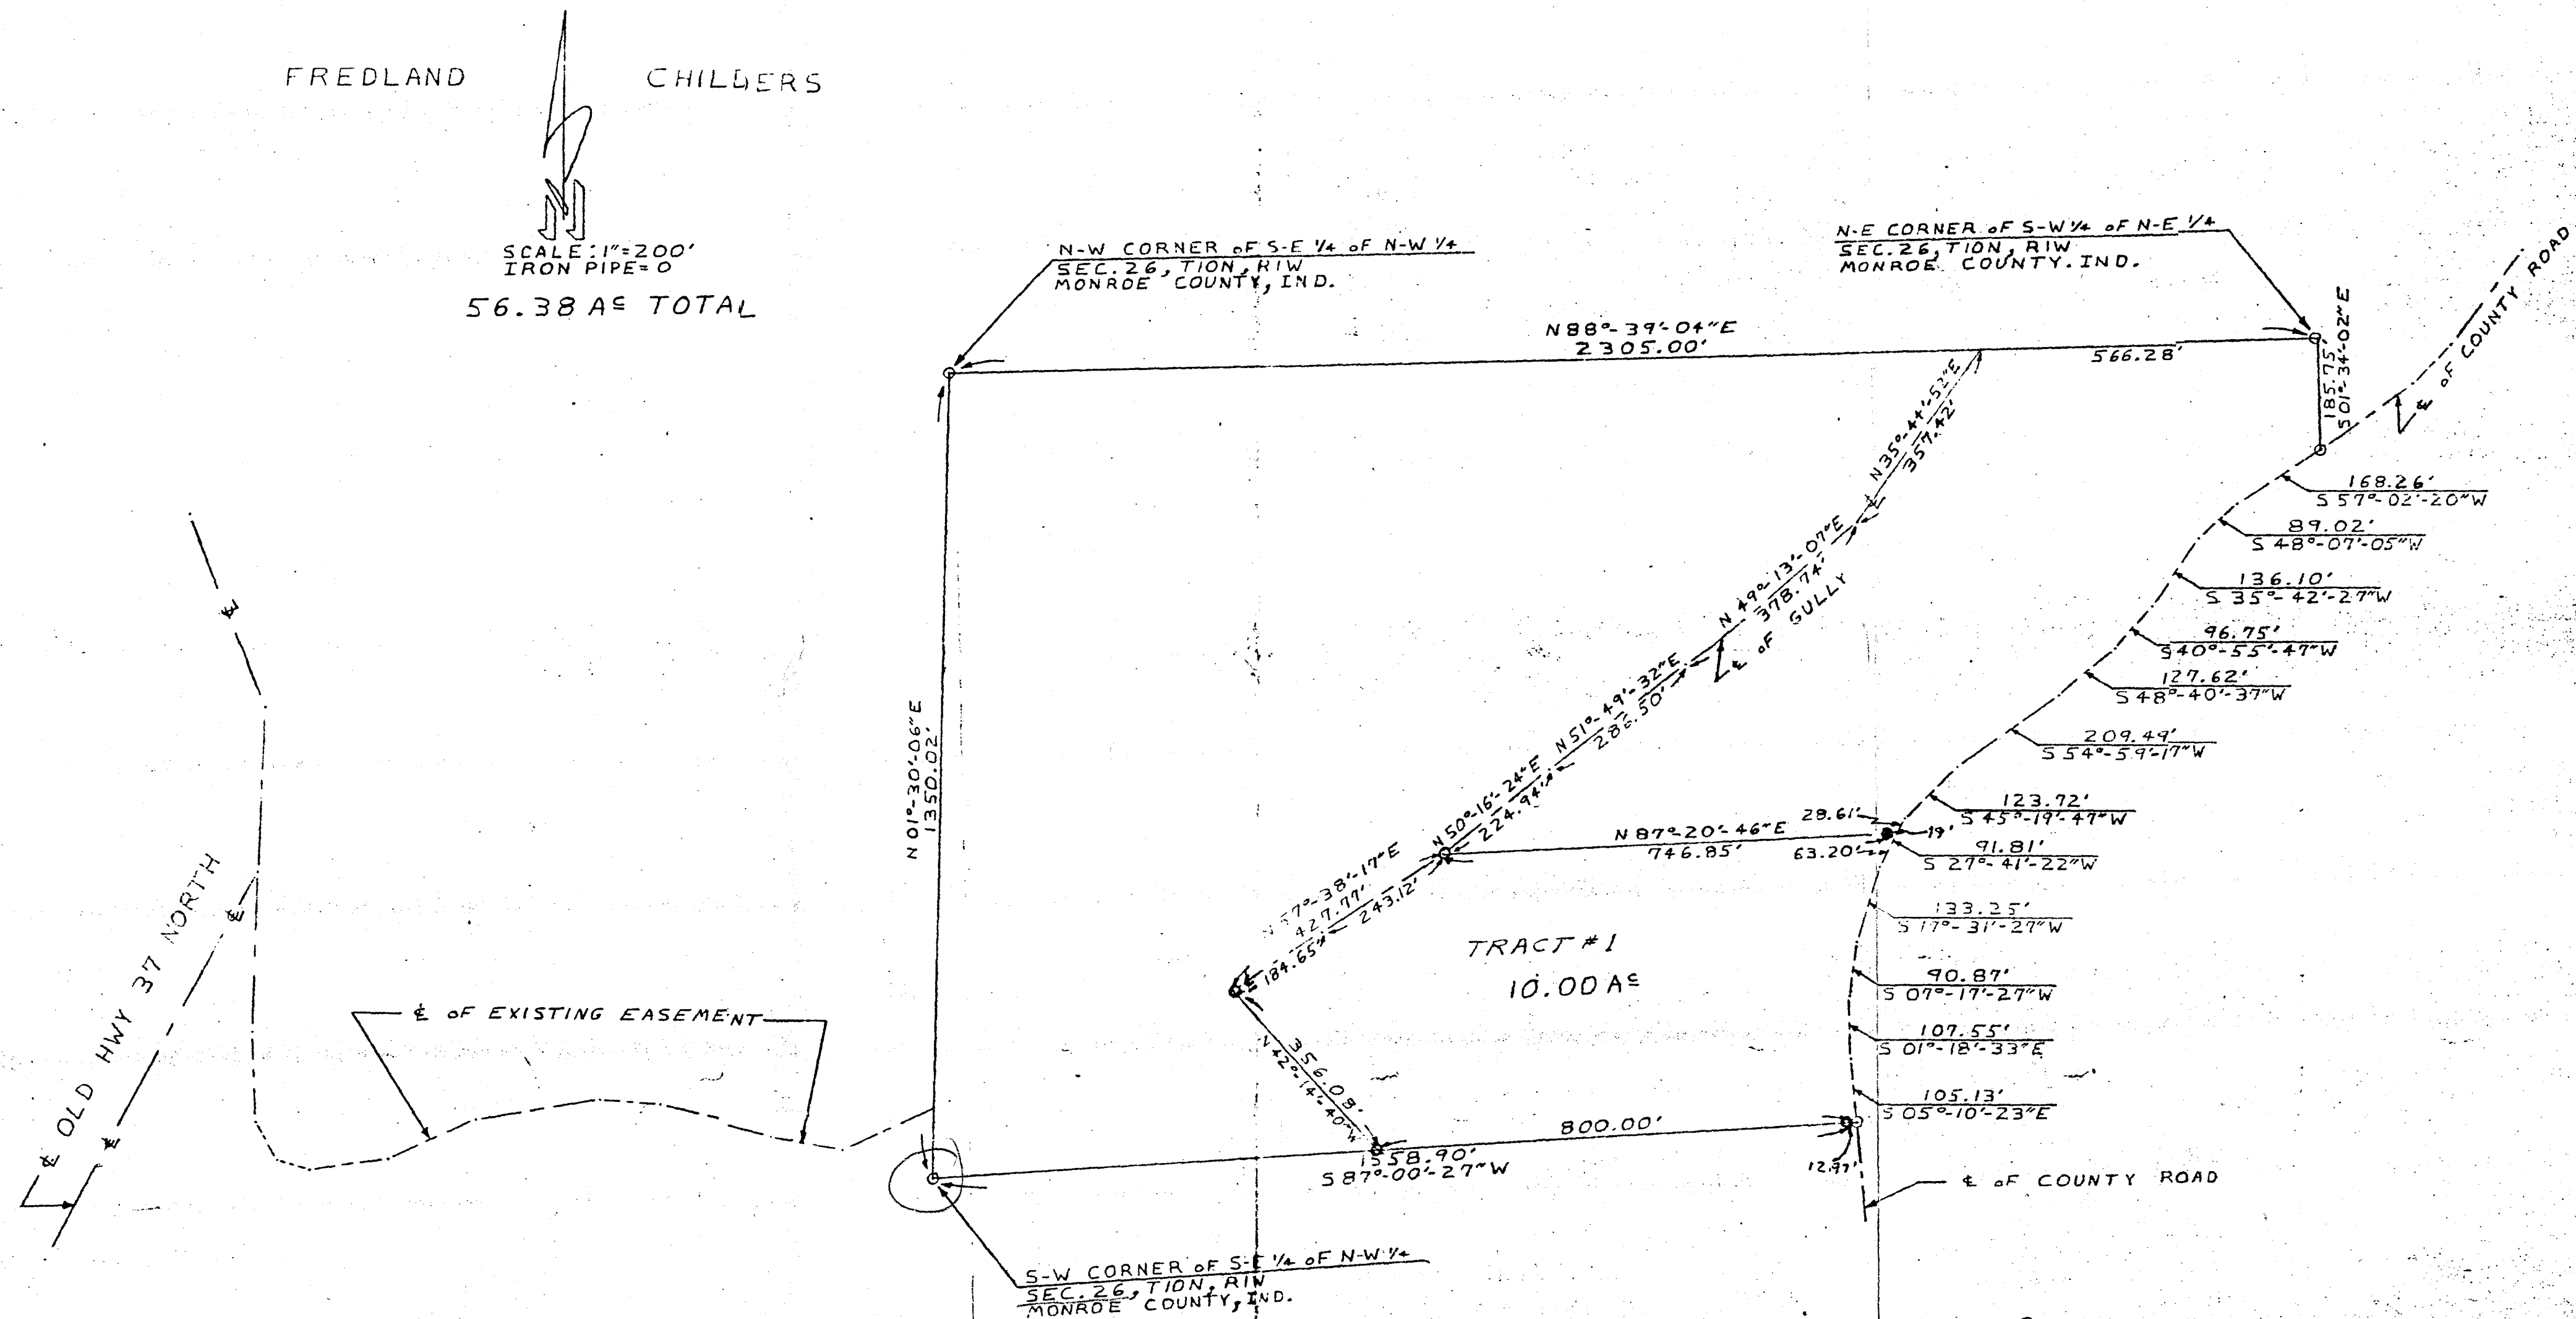

LEE UTZ, R.L.S. # S0089, INDIANA
1604 SOUTH HENDERSON ST.
BLOOMINGTON, INDIANA 47401
NOVEMBER 23, 1981

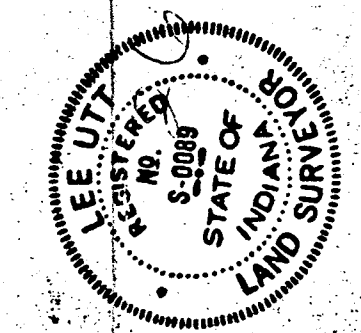

Sec 26 10N 11W

BLAKE MINOR SUBDIVISION PRELIMINARY PLAT

Gilliland, James E. &
Gilliland, Doris
D.R. 238, PG. 169
13.00 Ac
Zone: AG/RR

Kennedy, Don A. &
Kennedy, Mary Lou
D.R. 298, PG. 387
5.43 Ac
Zone: AG/RR

Kennedy, Mary Lou
D.R. 438, PG. 499
13.12 Ac
Zone: AG/RR

Found 5/8" Iron Pin
S 89° 54' 09" E 0.22'

P.O.B.
N-W CORNER OF THE
S-E 1/4 OF THE S-E 1/4 OF
SECTION 26, T10N, R1W,
MONROE COUNTY, INDIANA

N-E CORNER OF THE
S-E 1/4 OF THE S-E 1/4 OF
SECTION 26, T10N, R1W,
MONROE COUNTY, INDIANA

RECEIVED

MAY 03 2006

MONROE COUNTY PLANNING

LOT #1
2.79 AC

LOT #2
2.50 AC


LOT #3
2.50 AC

LEGEND

Then standard symbols will
be found in the drawing.

- = Set 5/8" Iron Pin
(30" in length)
- ⊙ = Found Iron Pipe
- = Found Iron Pin
- ⊛ = Trees
- = Existing Fence Line
- ~~~~~ = Tree Line

Cooper, Larry H. &
Cooper, Theresa M.
D.R. 253, Pgs. 322 - 324
17.57 Ac
Zone: AG/RR

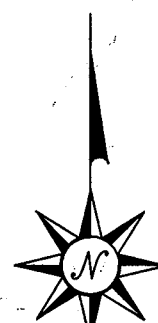

0' 50' 100' 150'
Scale: 1" = 50'

DEDICATION OF PUBLIC RIGHTS-OF-WAYS:

Owner/Developer:

David Rose, owner of the real estate shown and described herein, do hereby certify:
By the power of the law, I have caused these rights to be known as BLAKE MINOR SUBDIVISION
Rights-of-way not heretofore dedicated are hereby dedicated to Monroe County, Indiana.

In accordance with this plat and certification, this plat shall be known as BLAKE MINOR
SUBDIVISION.

There are building setbacks on this plat upon which no structures may be erected or maintained.

Witness our hands and seals this _____ day of _____, 20____.

David A. Rose
5098 Fowler Road
Bloomington, IN 47403
(812) 824-9580

STATE OF INDIANA)
COUNTY OF MONROE) SS:

Before me, the undersigned Notary Public, in and for said County and State, personally appeared
David Rose, Dan Blake and Mary Blake, husband and wife, and each separately and severally
acknowledged the execution of the foregoing instrument as his or her voluntary act and deed, for
the purposes therein expressed.

Witness my hand and notarial seal this _____ day of _____, 20____.

Notary Public: _____

County of Residence: _____ (Seal)

My Commission Expires: _____

These parcels were created through the Minor Subdivision procedure and approved by the Monroe
County Plan Commission on: _____
Date: _____

STORM & SURFACE DRAINAGE:

There will be no disturbance to the natural drainage.

This is to certify that the subject property does not
appear to be located in a special flood hazard area,
according to FHBM, Panel # 180444 0002 A.

SURVEYOR'S CERTIFICATE:

I, Lee Utt, hereby certify that I am a Registered Land Surveyor licensed in compliance with the
laws of the State of Indiana; that this plat accurately represents a survey completed by me and
that all monuments shown thereon actually exist; and that their location, size and type are, to
the best of my knowledge, accurately shown.

Date: _____

(Seal)

Lee Utt, R. L. S. #50089, Indiana
1604 South Henderson Street
Bloomington, Indiana 47401
Phone #: (812) 332-6366

COMMISSION CERTIFICATE:

Under the authority of Chapter 174, Act of 1947, as amended by the General Assembly of the State of
Indiana, and the Monroe County Subdivision Control Ordinance, this parcel was created through the
the Minor Subdivision procedure and approved by the Monroe County Plan Commission at a meeting
held on the _____ day of _____, 20____.

Monroe County Plan Commission:

President: _____


Secretary: _____

Inspected and approved by: _____

(Seal)

LOCATION MAP

Scale: N.T.S.

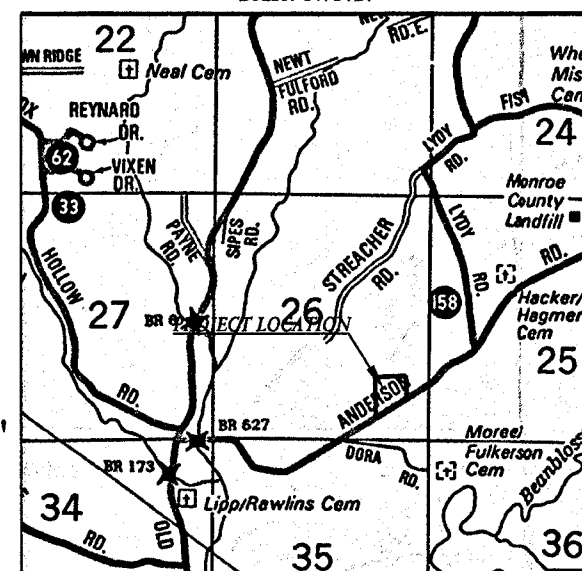

PARENT TRACT PLAT #: 38
SOURCE OF TITLE: D. R. Inst. # 1999014803

OWNER OF RECORD:

David A. Rose
5098 Fowler Road
Bloomington, IN 47403
(812) 824-9580

DEVELOPER / SUBDIVIDER:

Dan Blake & Mary Blake (Contract Purchaser)
3811 E. Anderson Road
Bloomington, IN 47408
Phone #: (812) 339-7680

The zoning of the subject property and all
adjacent is Agricultural / Rural Reserve.

The proposed use of all lots is single-family residence.

SETBACK TABLE

Front Yard Setback: 35'
Side Yard Setback: 15'
Rear Yard Setback: 35'

Drawn By: JDR	Date: 04/06/2006
Approved By: LU	Date: 04/08/2006
Project I.D.: BLAKEPP.dwg	Sheet: 1 of 1

Legal Description:

Dan & Mary Blake

A part of the Southeast quarter of the Southeast quarter of Section 26, Township 9
North, Range 1 West, Monroe County, Indiana, bounded and described as follows:
Beginning at a found 3/4" iron pipe marking the Northwest corner of said Southeast
quarter of the Southeast quarter, thence from said point of beginning and running with the
West line of said Southeast quarter of the Southeast quarter, South 00 degrees 13 minutes
49 seconds East for 782.21 feet, and to the centerline of Anderson Road, passing a set
5/8" iron pin at 740.90 feet; thence running with the centerline of said road North 57
degrees 41 minutes 02 seconds East for 660.30 feet; thence leaving the centerline of said
road and running North 00 degrees 05 minutes 51 seconds East for 428.25 feet and to a
point on the North line of said Southeast quarter of the Southeast quarter which is North
89 degrees 54 minutes 09 seconds West from a found 5/8" iron pin, passing a set 5/8"
iron pin at 41.46 feet; thence running with the North line of said Southeast quarter of the
Southeast quarter, North 89 degrees 54 minutes 09 seconds West for 561.90 feet, and to
the point of beginning, containing 7.79 acres, more or less.

Subject to a 35' Right of Way for Anderson Road.


Subject to a 16' Ingress-Egress easement which is recorded at the Office of the Recorder
of Monroe County, Indiana in Deed Book 357, Pages 390 - 391.

December 2nd AD 1863.

ran the following lot of land for Stephen Wilson in Section No 23 T 10 R. 1. W. Beginning at the South East corner of said Section 23. witness Live - at the South East corner or place of beginning white oak 18 inches diameter N 60° E 3 1/2 links dist white Oak 18 in diam S 24° W 33 1/2 links dist then west with the Section line 70 poles 21 links to a stake witness Tree White oak 15 inches diam due East 3 1/2 links distant then north 81 poles & 4 1/2 links to a stake then East 70 poles & 9 links to a stake then South 81 poles 4 1/2 links to the beginning.

Wiram L. Baston & Charles Corr chain bearers
Sworn

James W. Spencer
Monroe County Surveyor

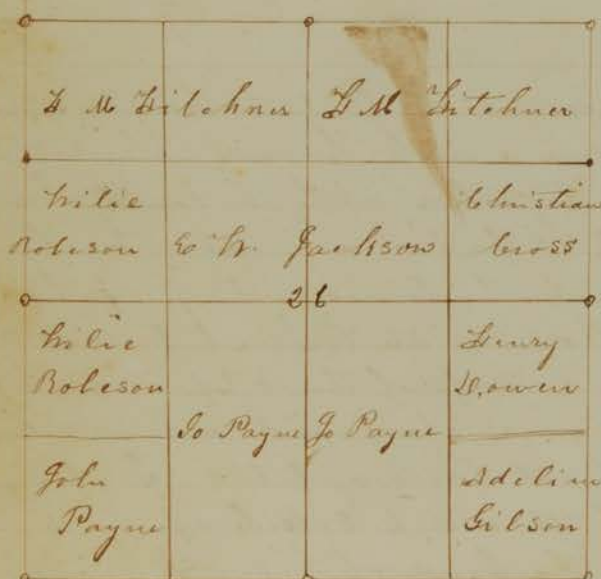

January 13th A.D. 1864.

ran the following lot of land for L. M. Litchner Hilie Robeson C. H. Jackson Christian Cross Henry D. Owens Adeline Gilson & John Payne in Section No 26 Township No 10 north of range No one west.

length of the line from the Eastern 1/2 mile post to the western 1/2 mile post 272 poles & 20 links
length of the line from the S. E. cor to the N. E. cor 320 poles 46 links

Corner made 70 poles 17 1/2 links East of the western 1/2 mile post or at the South West corner of the South East 1/4 of the North West quarter of said Section 26. witness Live Dogwood 5 inches diameter S 48° E 16 links dist Maple 15 inches diameter N 35° W 20 links dist

length of the line from the north 1/2 mile post to the north west corner 146 poles & 8 links

length of the line from the line from the South West corner of the East half of the North West quarter of said Section No 26 162 poles and 13 links

corner made at the North west corner of the South East $\frac{1}{4}$ of the North West quarter of Section No 26 T 10 R 1. west
witness. Two White oak 6 inches diameter N 65° E 101 links dist

corner made 70 poles west of the Eastern $\frac{1}{2}$ mile post of
Said Section witness. Two Birch 6 inches diameter N 57° W
28 poles links dist

corner made at the North East corner of the South west $\frac{1}{4}$ of the
North East quarter of Section No 26 T 10 R 1. west

Benjamin Polley Edward C. Eubank & James Robeson chain
bearers and Joseph Payne marker sworn by me this
January 13th A.D. 1863.

James H. Spencer
Monroe County Surveyor.

Notice — L. M. Hitchner A. H. Stivers Friedric Gearni
Joseph Payne Milie L. Robeson Sarah Thomas & John H. Payne
will take notice that I will together with the county Surveyor
of Monroe County and State of Indiana proceed on the 13th day
of January A.D. 1864. to establish the lines and perpetuate all
the corners to my lands. In Section No 26 Township No 10, North
of Range No 1. west it being the S. W. $\frac{1}{4}$ of the N. E. $\frac{1}{4}$ and S. E. $\frac{1}{4}$ of
the N. W. $\frac{1}{4}$ of Said Section and range afore said. and will continue
from day to day until all shall be completed. Said Survey
to begin between the hours of 10 and 4. O'clock of Said day
and to meet on Said day at the house of Milie L. Robeson

December 12th 1863.

Enoch W. Jackson

I hereby certify that the foregoing Notice is a correct copy
as published in the Monroe County democrat a paper
published in Monroe County Indiana. Given under my
hand and Seal of office this 13th day of January 1864

James H. Spencer
Monroe County Surveyor